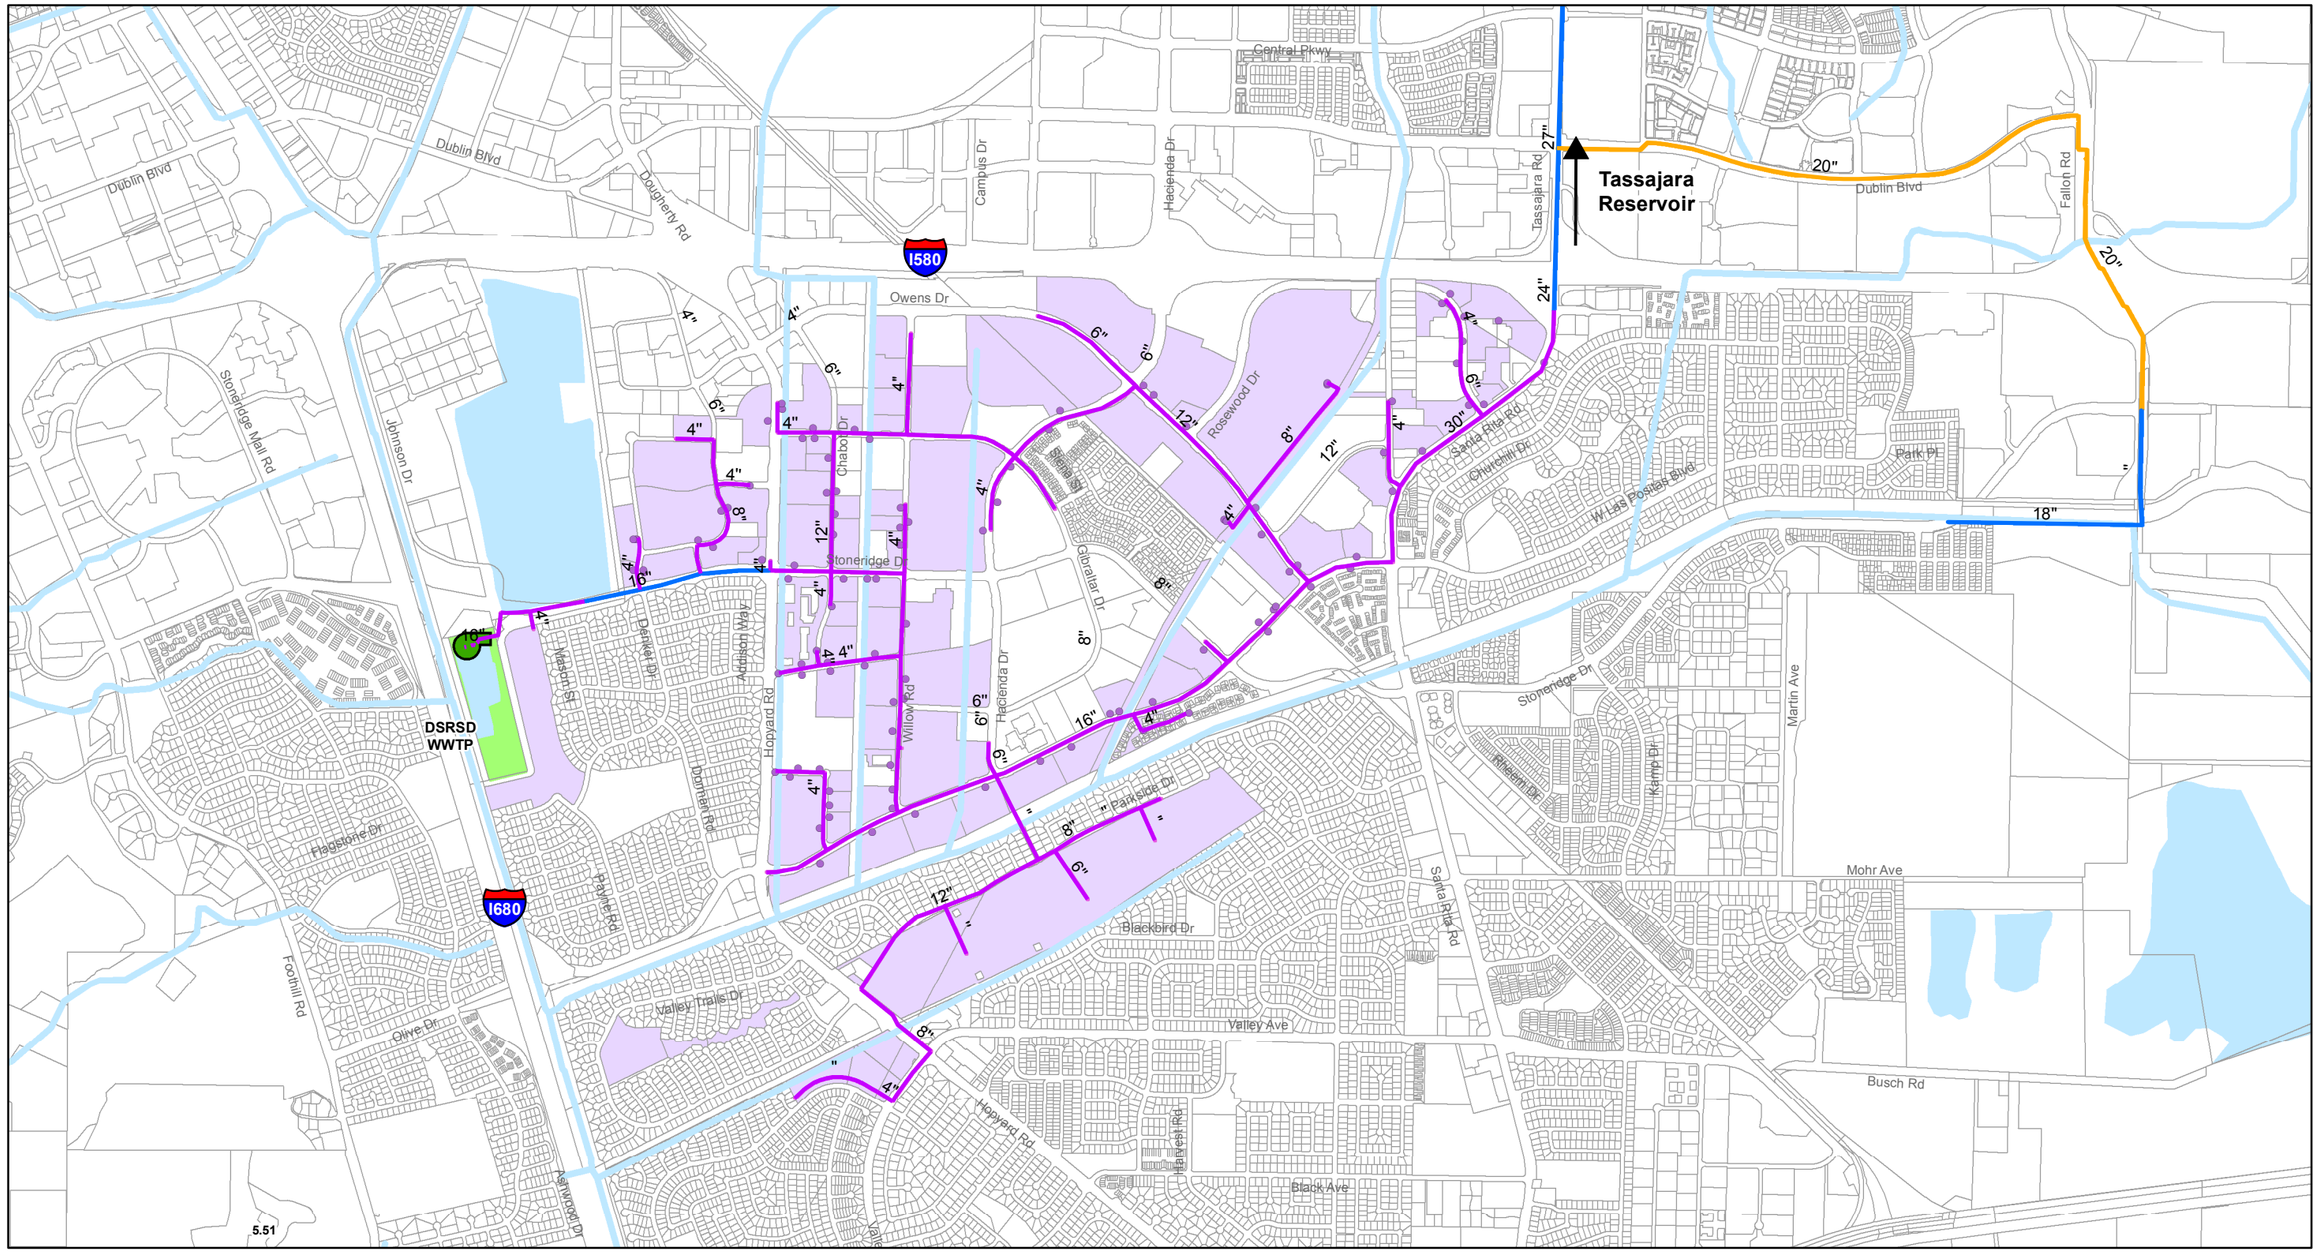

pw:\\PHX-POP-PW.Carollo.local:Carollo\Documents\Client\CA\Pleasanton\
8889A00\Data\GIS\Figure 6.7 Recommended Alternative Potential Customers and Pipeline Alignment.mxd
Modify Total in table PleasantonGIS\raw\20130613
Add Deleted, Phase 1B to 1A, and new Phase1;
Now: \\PLEASGIS_DATA\GIS_Data\Utilities\RecycledWater\
RecycledWaterMapNovember2014.mxd
PleasantonGIS\raw\20141121
All 1B > 1A; add CWR Now: \\PLEASGIS_DATA\GIS_Data\Utilities\RecycledWater\RecycledWaterMapFebruary2015.mxd\raw\20150219
Change 1B pipes on SRR > 1A, extend CWR line on ElCharro > Existing 18;
Now: \\PLEASGIS_DATA\GIS_Data\Utilities\RecycledWater\RecycledWaterMapMarch2015.mxd-3/5/2015

Legend

DSRSD Facilities

- WWTP
- Recycled Water Pump Station

Recycled Water Pipelines

- Phase 1A
- Clean Water Revival
- Existing

Potential Users

- Served by Phase 1A Alignment
- Waterbody

Phase 1
Recycled Water Distribution System

0 1,500 3,000 Feet

N